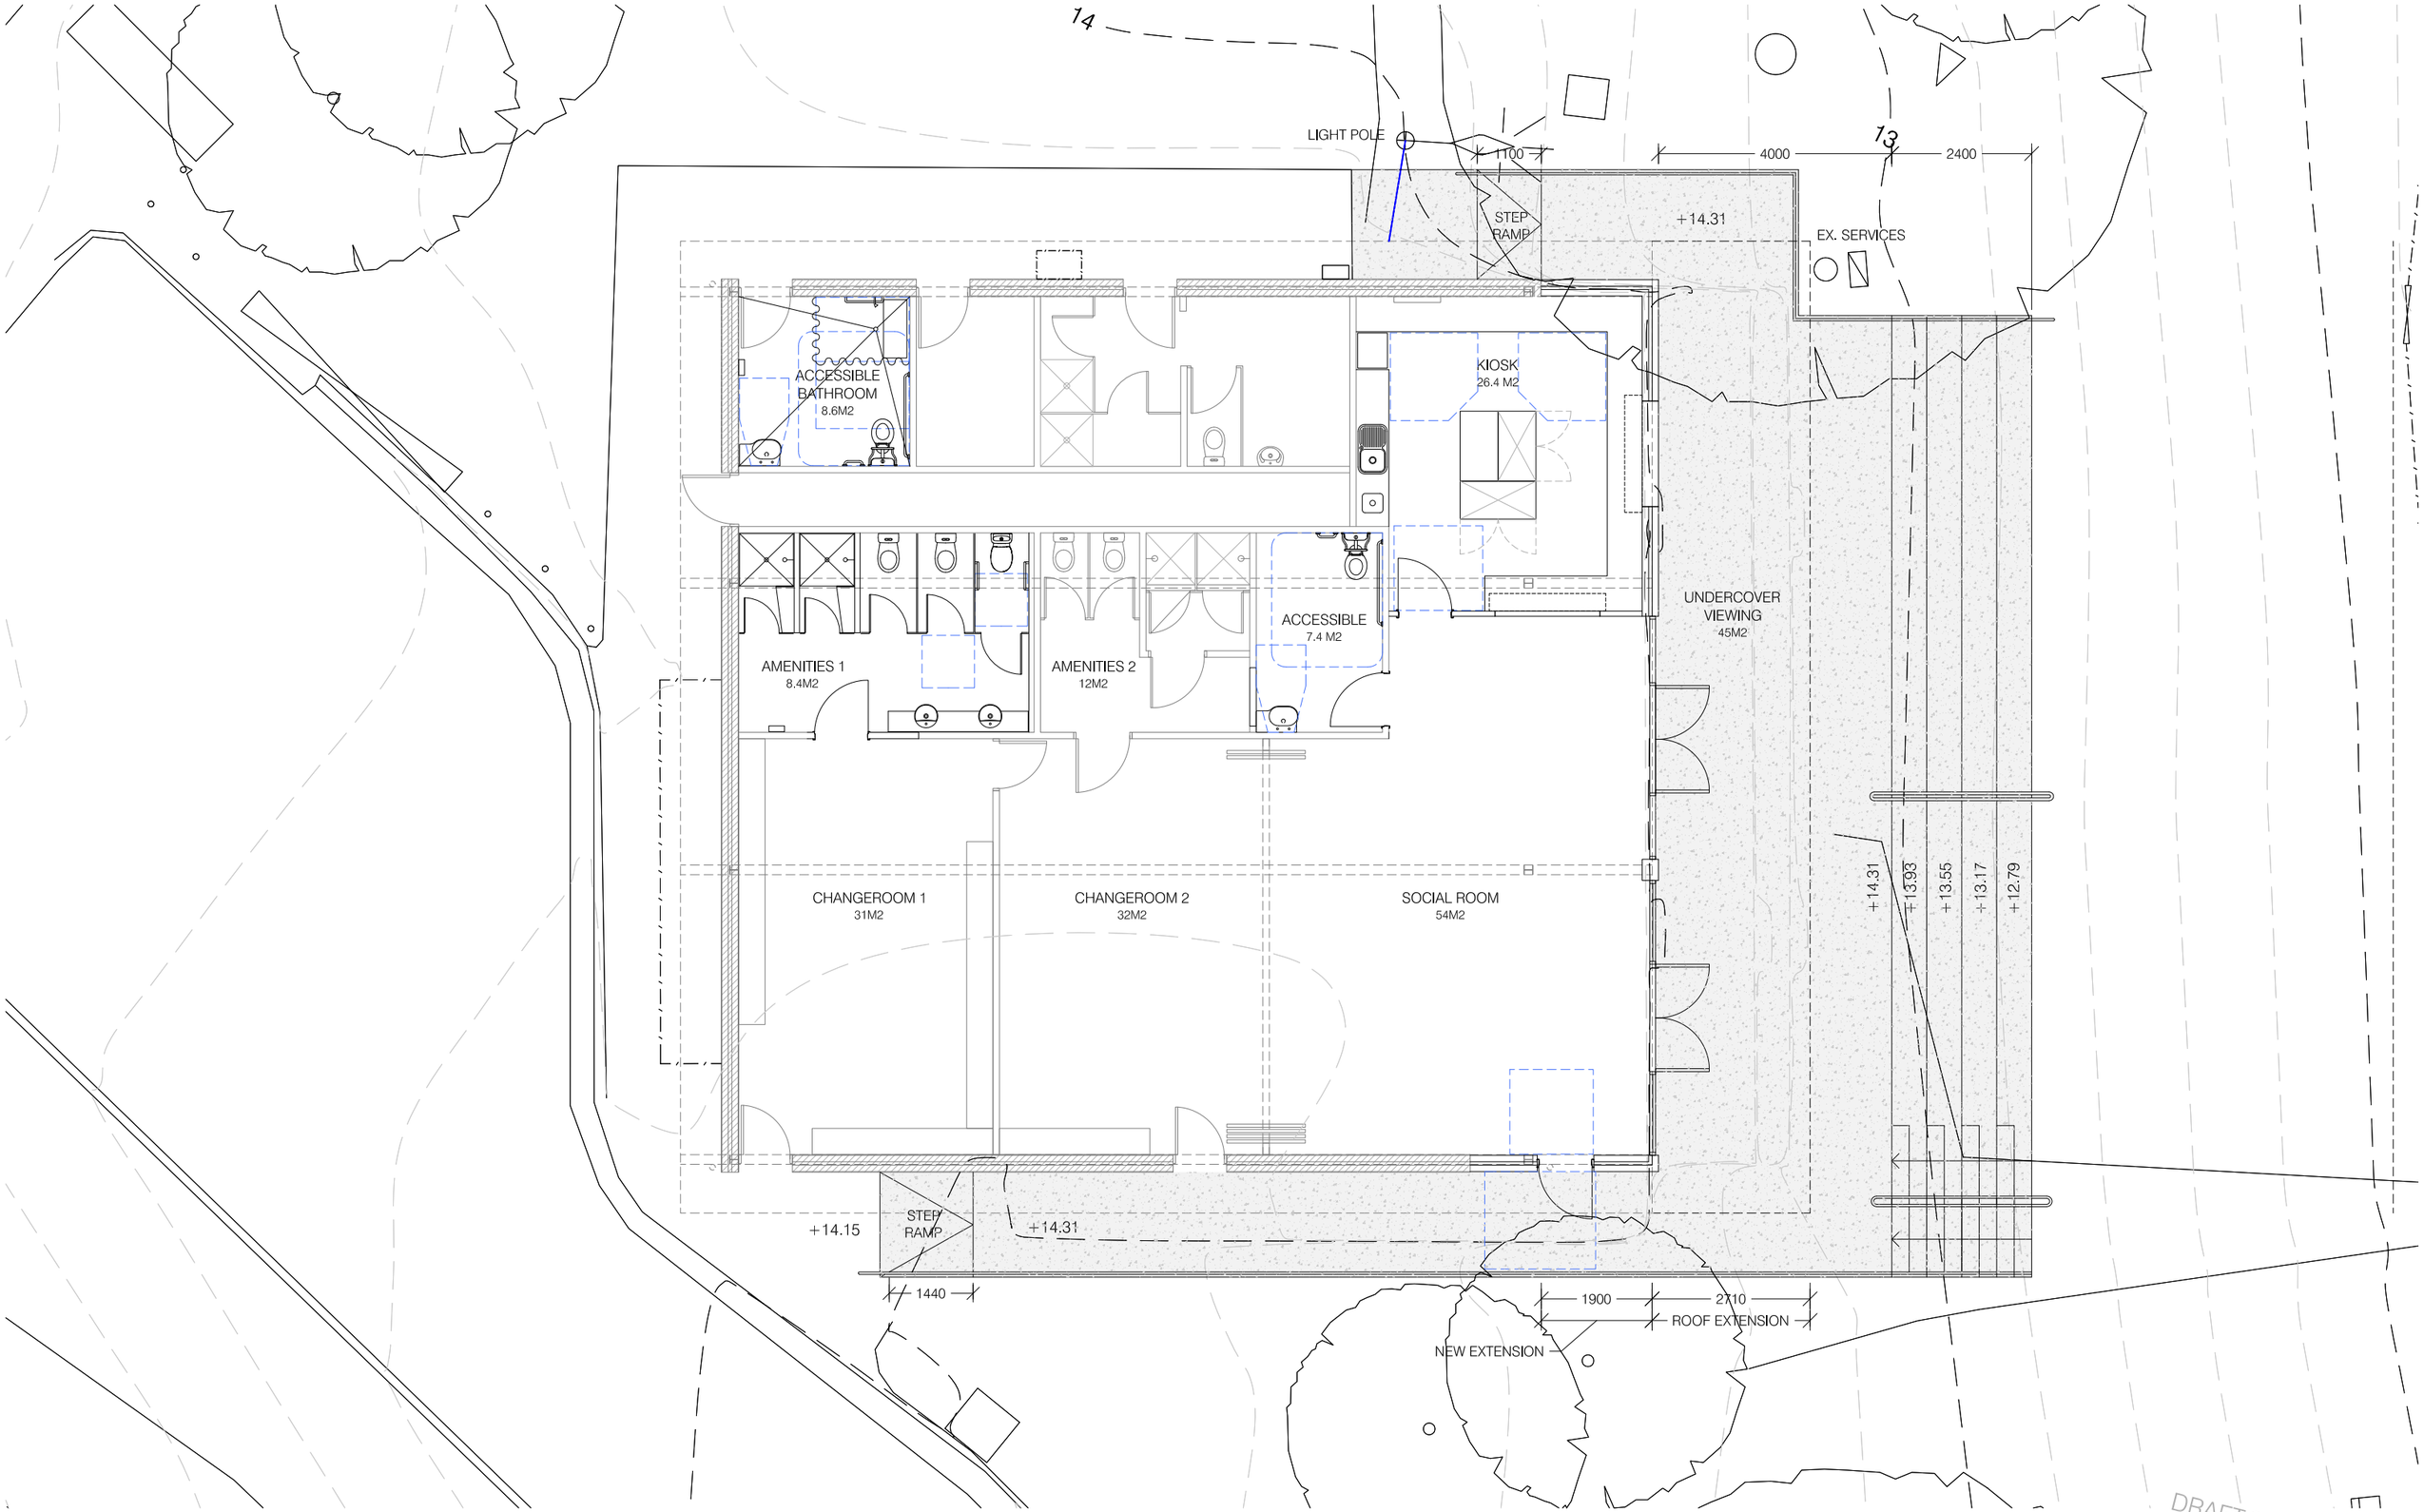

DRAFT TENDER ISSUE

ISSUE	AMENDMENT	DATE
A	CD - CLIENT DESIGN ISSUE	190612

GENERAL NOTES

THIS DRAWING SHALL BE READ IN CONJUNCTION WITH ALL RELEVANT CONTRACTS, SPECIFICATIONS & DRAWINGS. COPYRIGHT OF THIS DRAWING IS VESTED & REMAINS WITH COHEN LEIGH ARCHITECTS PTY LTD. CONTRACTOR TO CHECK & SET OUT ALL CONDITIONS, LEVELS & DIMENSIONS ON SITE PRIOR TO THE COMMENCEMENT OF ANY WORKS OR PRODUCTION OF ANY SHOP DRAWINGS. DO NOT SCALE OFF DRAWINGS.

C.L.

CohenLeigh Architects
Suite 1, Level 1, 5 Melrose Street
Sandringham, Victoria 3191
(03) 9521 6888
info@cohenleigh.com
cohenleigh.com

PROJECT
SOUTHERN ROAD RESERVE PAVILION

CLIENT
CITY OF KINGSTON

SCALE
1:100 @ A3

DRAWN BY	EE / BC	CHECKED	BC
PROJECT NUMBER	190501		
DATE	MAY 2019		

DRAWING NAME
PROPOSED FLOOR PLAN

DRAWING NUMBER
A-WD-4.01A

ISSUE
A